

PROPOSED E.W.S. HOUSES
FOR HOUSING SCHEME AT
VARIOUS PLACES IN M.P.

AREA STATEMENT

PLOT SIZE	= 4.0 x 10.0 M.
BUILT UP AREA	= 26.05 SQ.M.

SCHEDULE OF OPENINGS

S.NO.	ITEM	SIZE	DETAIL
1	DOOR	D1	SINGLE LEAF SINGLE LEAF
		D2	
2	WINDOWS	W1	GLAZZED OPENABLE GLAZZED OPENABLE GLAZZED OPENABLE
		W2	
		W3	
3	VENTILATOR	V	GLAZZED OPENABLE

SPECIFICATION

- * FOUNDATION : PILE FOUNDATION.
- * STRUCTURE : II CLASS BRICK WORK WITH R.C.C. SLAB.
- * DOOR : ANGLE IORN FRAME, PANEL SHUTTER.
- * WINDOW : 'Z' SECTION FRAME & SHUTTER FULLY GLAZED.
- * FLOORING : I.P. FLOORING IN ALL.
- * KIT./TOILET : GLAZED TILE DADO.
- * PAINTING : OUTSIDE - COLOUR WASH, INSIDE - WHITE WASH.

NOTE:-

- *ALL THE DIMENSIONS ARE IN METRES ONLY
- *THIS DRAWING IS FOR APPROVAL ONLY.



M. P. HOUSING AND
INFRASTRUCTURE
DEVELOPMENT BOARD

PROJECT NO.=151/HBP.

DRG. NO.=151/HBP-4 DATE =2/3/2013.


SCALE = NORTH

Sunil Pradhan
DEALT


Sunil Pradhan
ASSTT. ARCHITECT

Arati Naik
ARCHITECT


S. S. Rathore.
CHIEF ARCHITECT

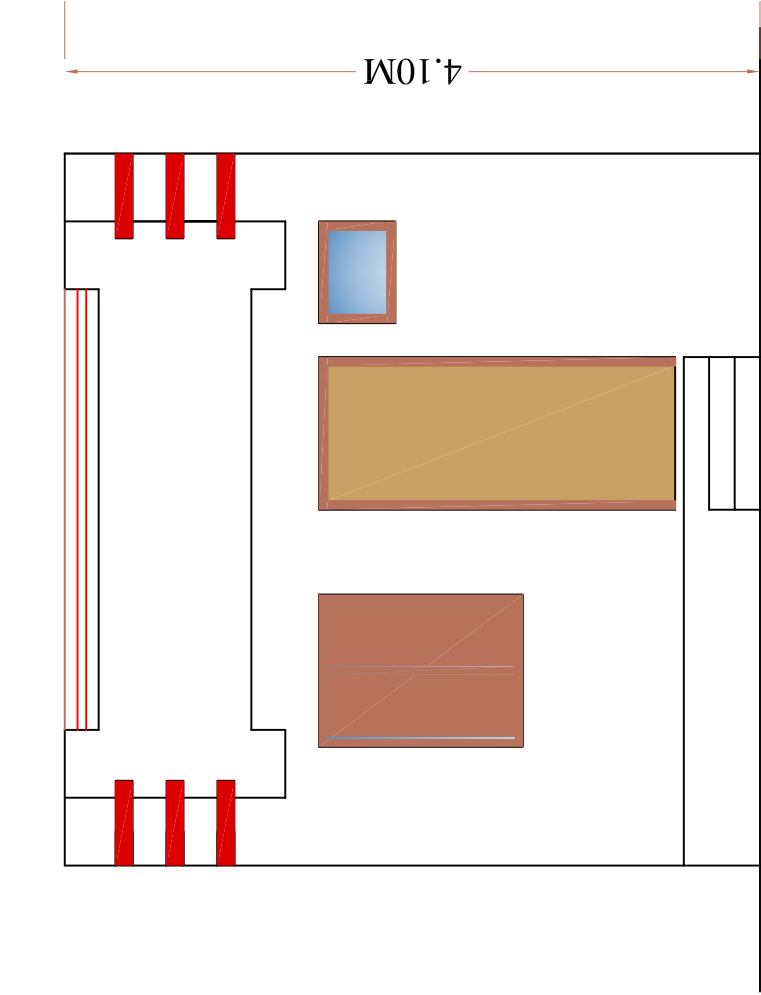

FRONT ELEVATION

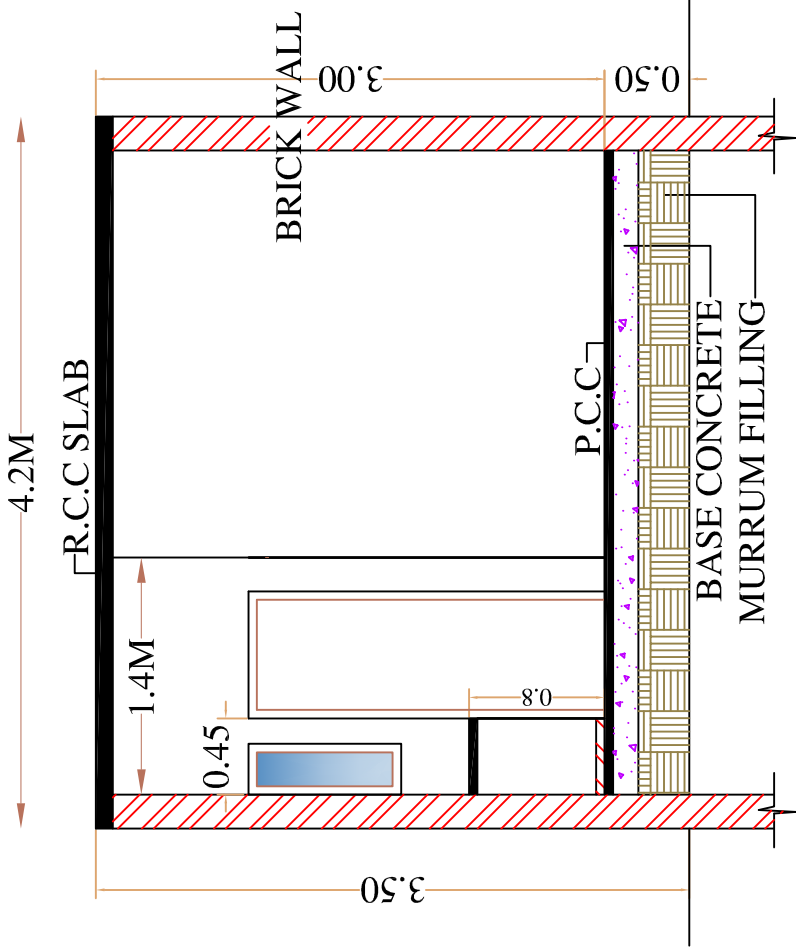

SECTION AT A-A'

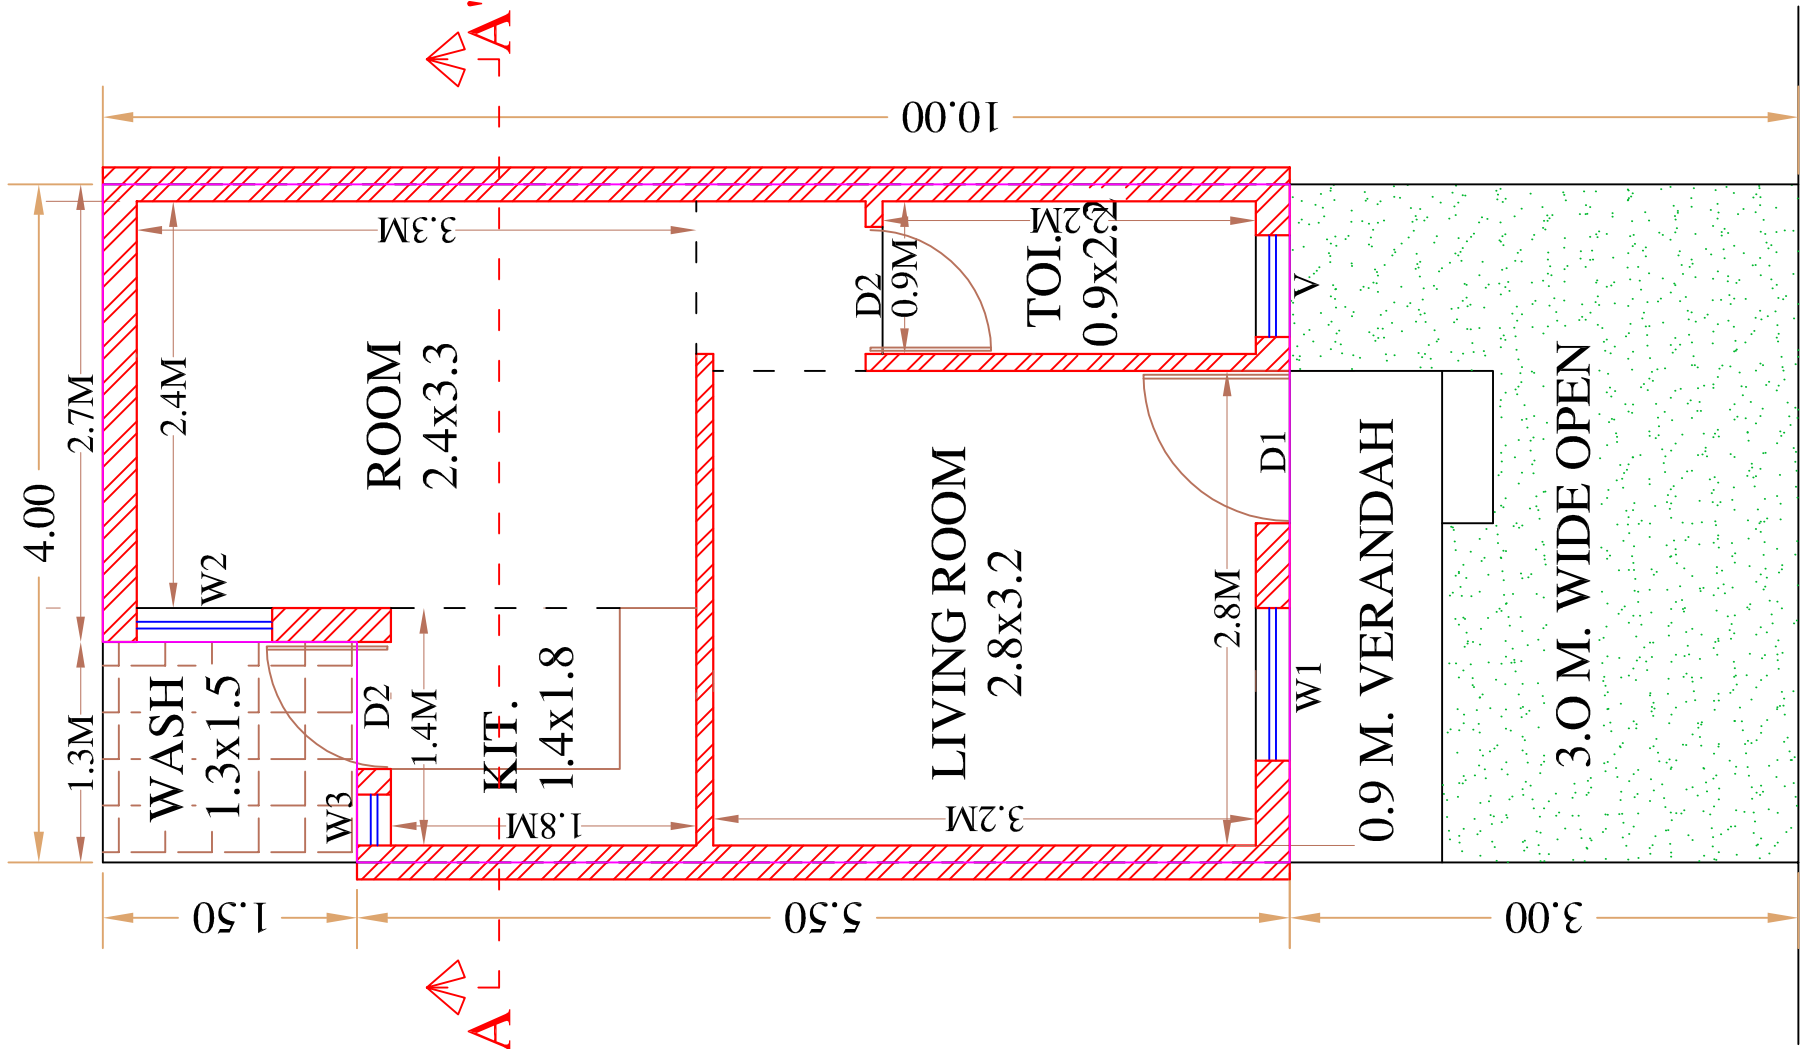

R O A D

GROUND FLOOR PLAN

