

PROPOSED L.I.G. HOUSES  
FOR HOUSING SCHEME AT  
VARIOUS PLCES IN M.P.

AREA STATEMENT

|                |                    |
|----------------|--------------------|
| PLOT SIZE      | = 6.5 x 12.0 M.    |
| PLOT AREA      | = 78.00 SQ.M.      |
| PER. B/U AREA  | = 46.80 SQ.M.(60%) |
| PROP. B/U AREA | = 45.07 SQ.M.      |

SCHEDULE OF OPENINGS

| S.NO. | ITEM       | SIZE          | DETAIL          |
|-------|------------|---------------|-----------------|
| 1     | DOOR       | 1.0 x 2.1     | SINGLE LEAF     |
|       |            | D1 0.9 x 2.1  | SINGLE LEAF     |
|       |            | D2 0.75 x 2.1 | SINGLE LEAF     |
| 2     | WINDOWS    | W1 1.0 x 1.2  | GLAZED OPENABLE |
|       |            | W2 0.9 x 0.9  | GLAZED OPENABLE |
|       |            | V 0.6 x 0.45  | GLAZED OPENABLE |
| 3     | VENTILATOR |               |                 |

NOTE:-  
\*ALL THE DIMENSIONS ARE IN METRES ONLY  
\*THIS DRAWING IS FOR APPROVAL ONLY.



M. P. HOUSING AND  
INFRASTRUCTURE  
DEVELOPMENT BOARD

PROJECT NO.=151/HBP.

DRG. NO.=151/HBP-5

DATE

=2/3/2013.

SCALE =

NORTH

Sunil Pradhan

DEALT

Sunil Pradhan


ASSTT. ARCHITECT

Arati Naik


ARCHITECT

S. S. Rathore.


CHIEF ARCHITECT

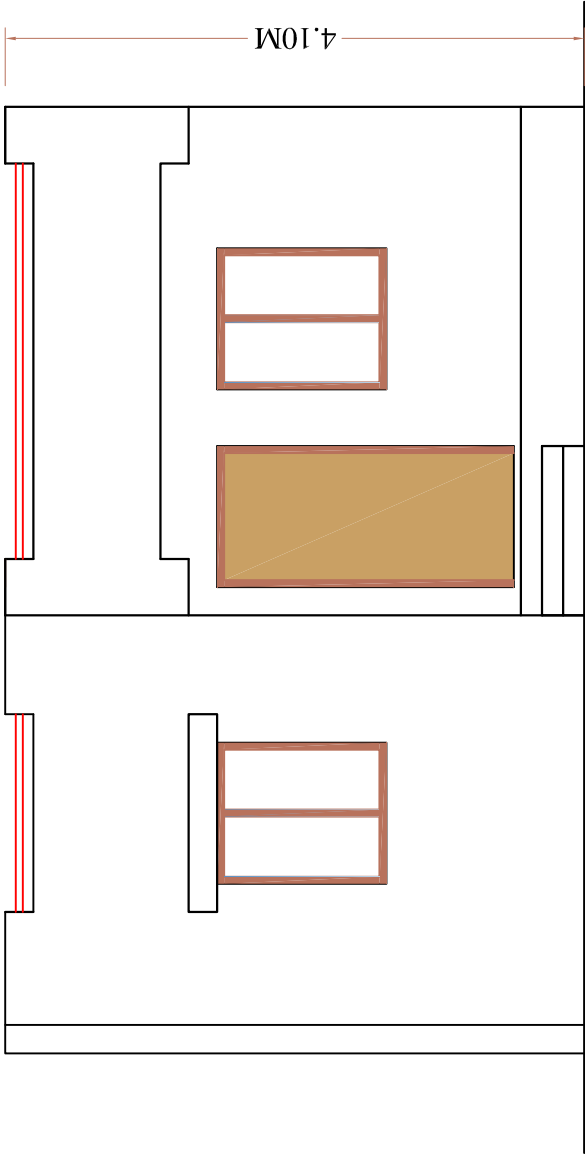

FRONT ELEVATION

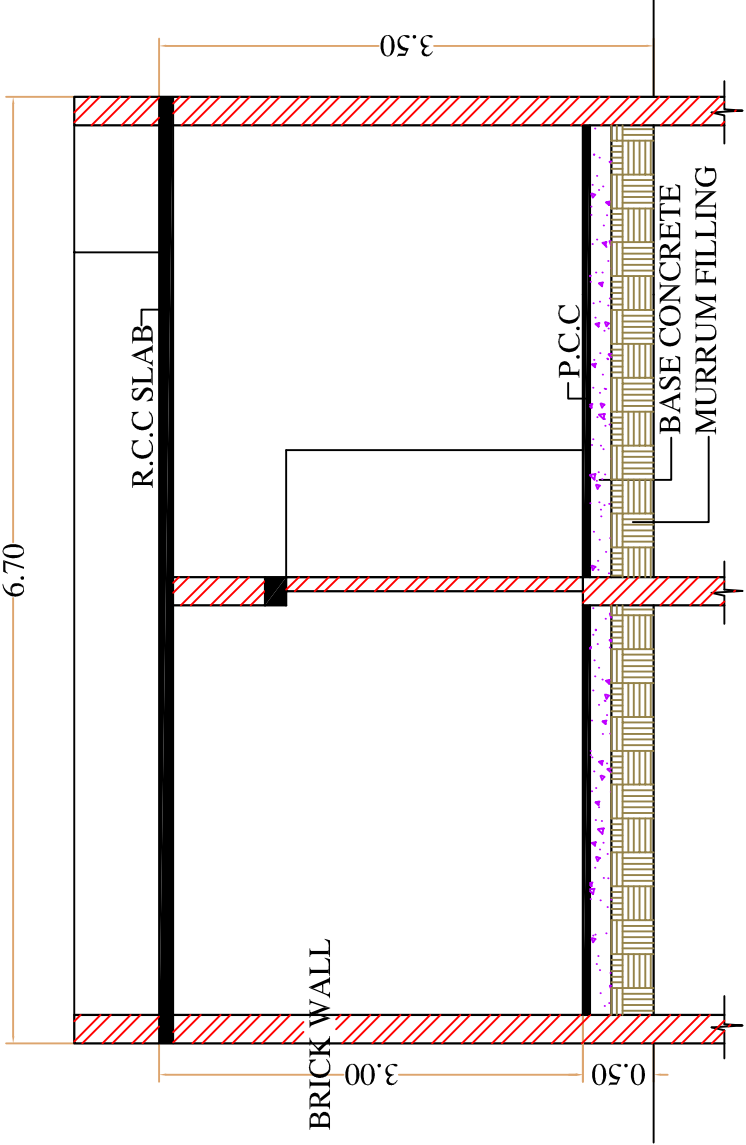

SECTION AT A-A'

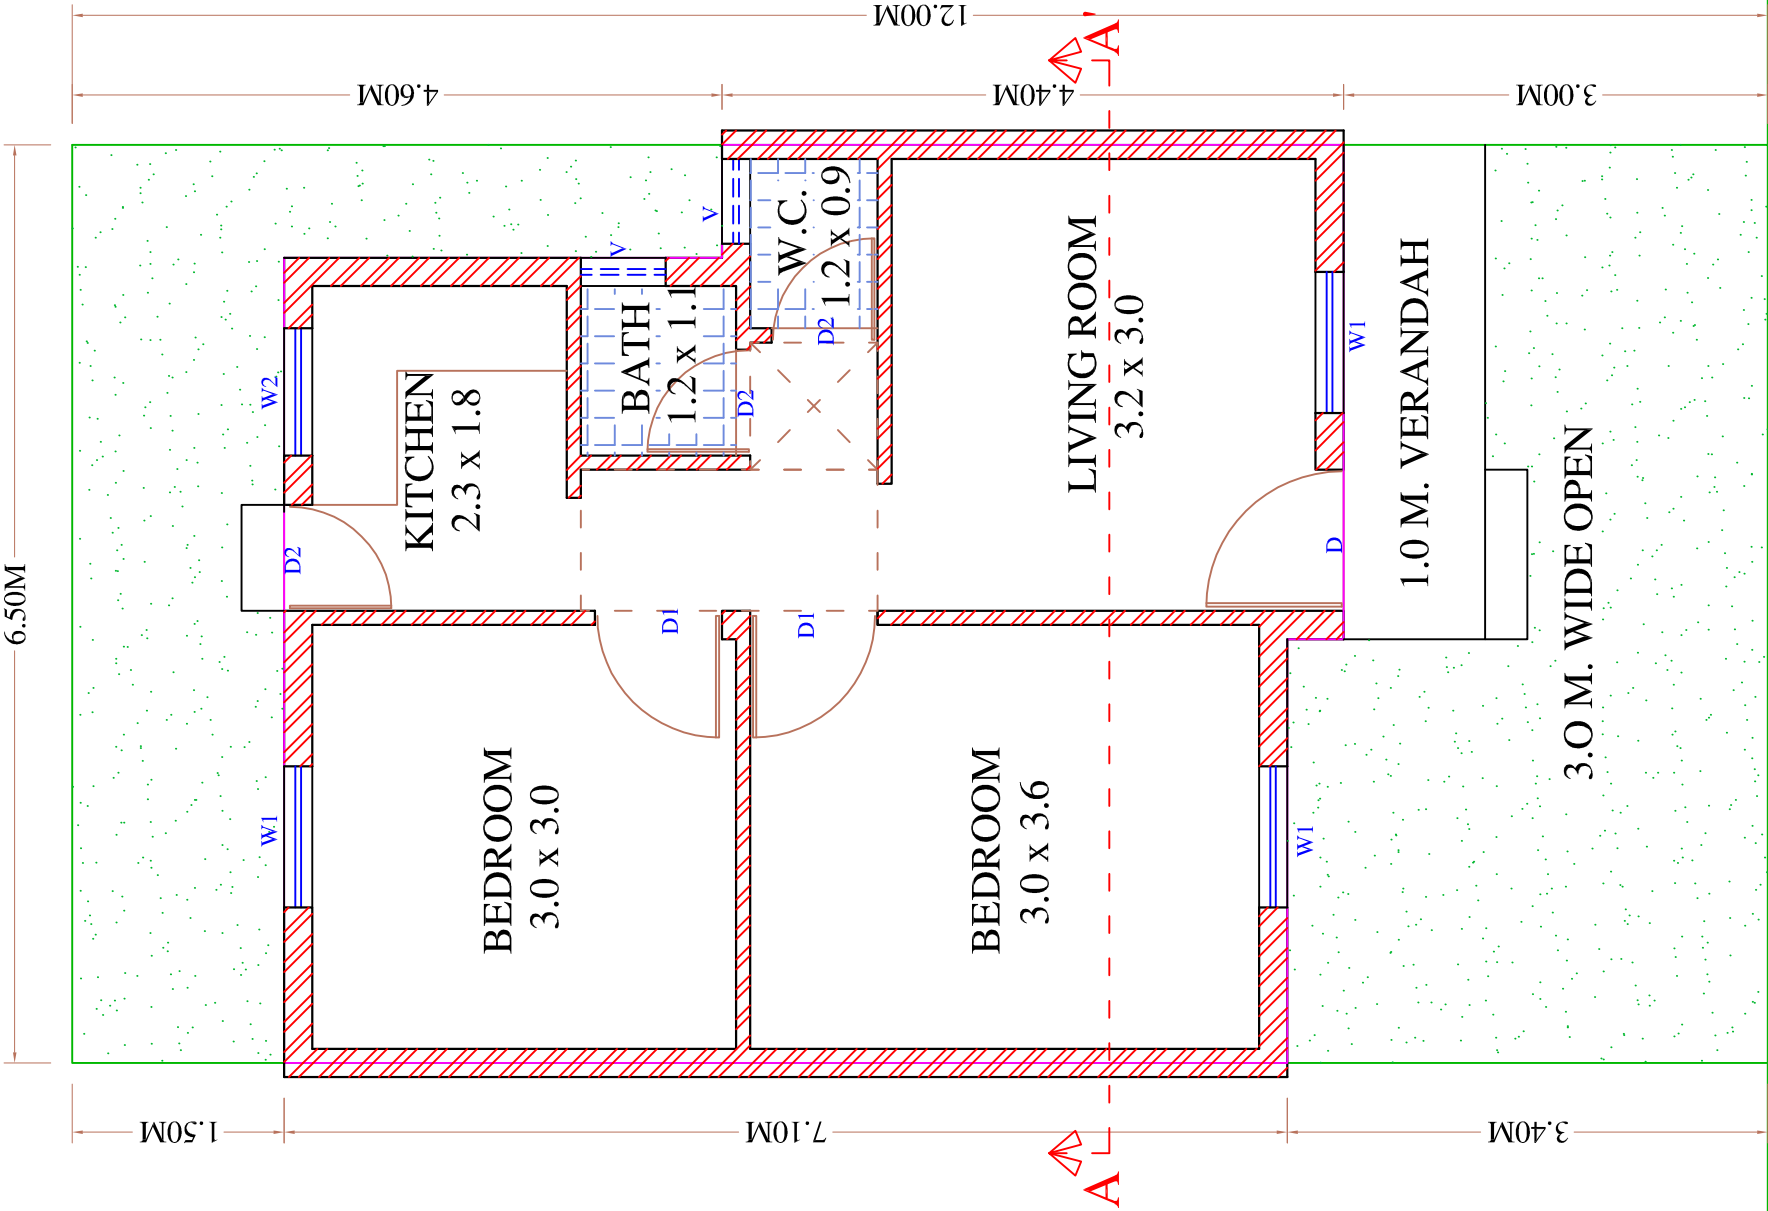

ROAD

GROUND FLOOR PLAN

