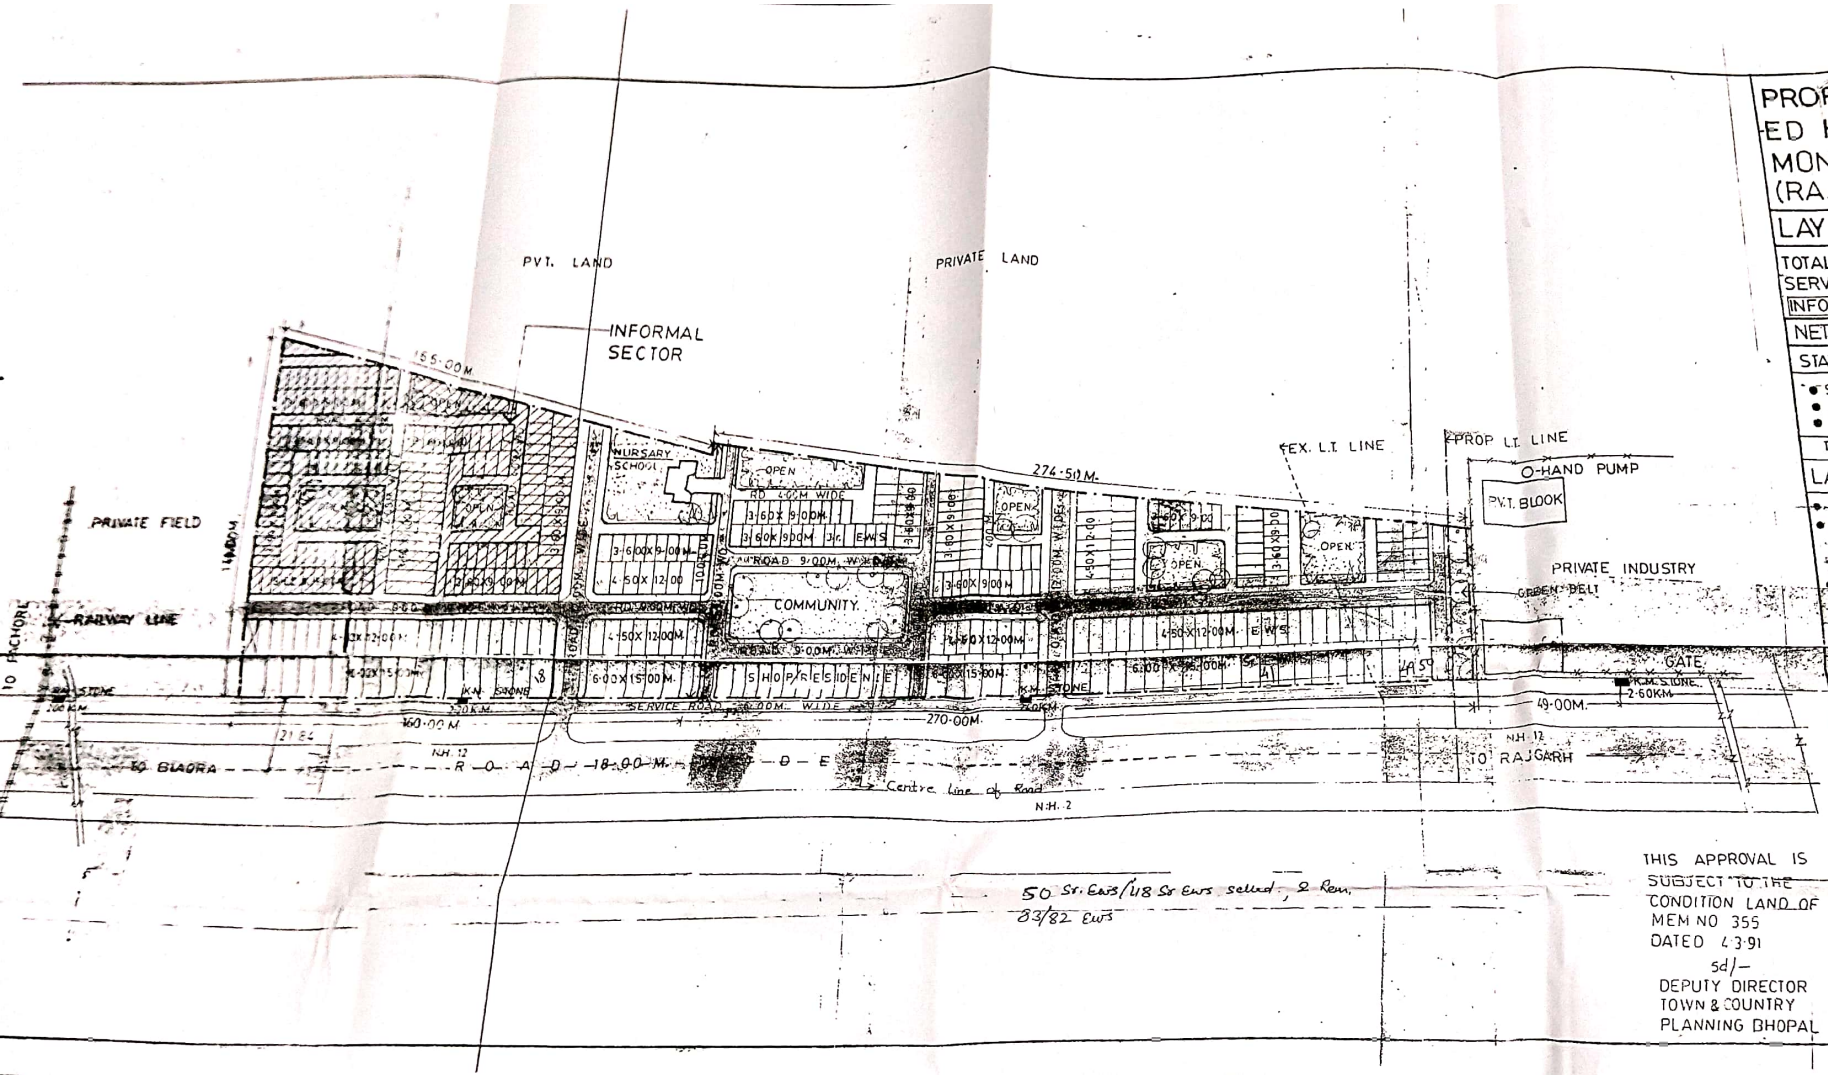


(103)

PROPSED REVISED PLOTTED HOUSING PROJECT ON MONIPURA LAND AT BIAORA. (RAJGARH)

LAY OUT PLAN

TOTAL AREA	4·047 HECT
SERVICE ROAD	0·2580 HECT
INFORMAL AREA	0·8325 HECT
NET PROJECT AREA	3·789 HECT

STATEMENT OF PLOTS

• SR. E.W.S.	6·0X9·0M	50 NOS
• E.W.S.	4·5X12·0M	83 "
• JR. E.W.S.	3·6X9·0M	295 "
TOTAL NO		428

LAND USE DETAILS

• HOUSING	[illegible]	50·75 %
• FACILITIES		
N. SCHOOL (3 NO)	1155 SQM	
SHOPS (35 NO)	1214·5 "	0·2570 HECT : 6·35 %
• OPEN	0·4192 HECT :	10·57 %
• CIRCULATION	[illegible]	
TOTAL	3·993 HECT	100 %
DENSITY	NOT	

M.P HOUSING BOARD

SCALE 1:1000	DRG.NO WZL 491
DRAWN.	DATE 24·1·90
for ASSTT. ARCHITECT.	CHIEF ARCHITECT.

50 Sr. EWS/118 Sr EWS sellod, 2 Rem.
83/82 EWS

THIS APPROVAL IS SUBJECT TO THE CONDITION LAND OF MEM NO 355 DATED 4·3·91

sd/-
DEPUTY DIRECTOR
TOWN & COUNTRY
PLANNING BHOPAL

Scanned with OKEN Scanner